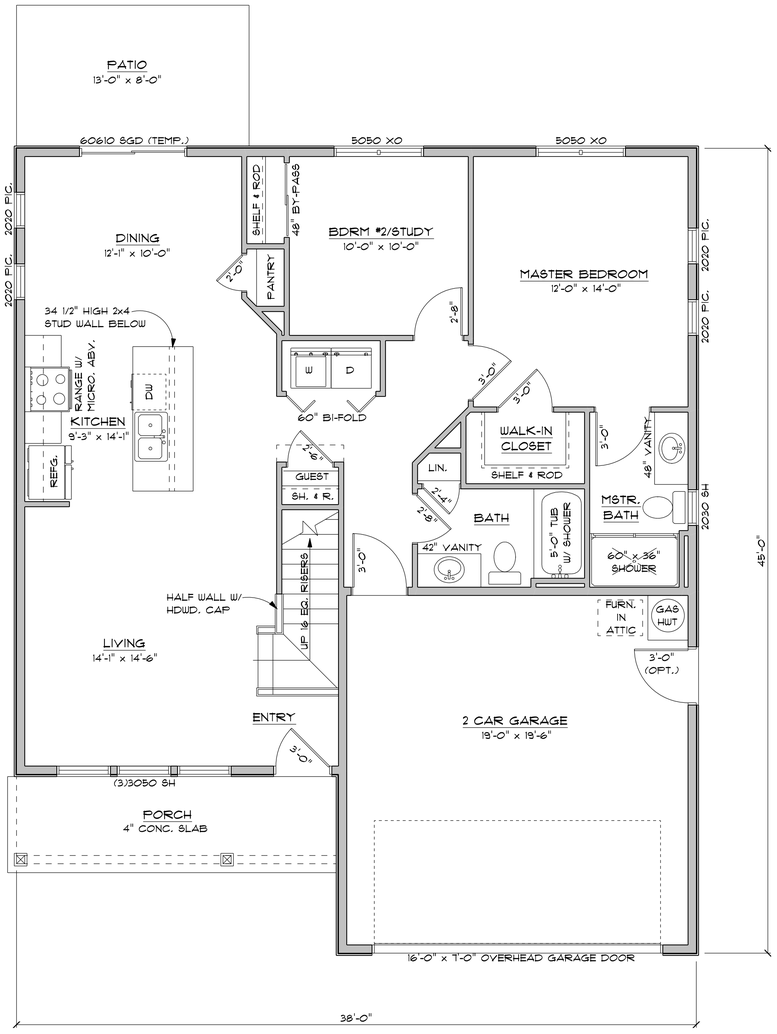

MAIN FLOOR PLAN

SCALE: 1/4" = 1'-0" 1,130 SQ. FT.

TOTAL: 1,662 SQ. FT.
GARAGE: 400 S.F.
FRONT PORCH: 90 S.F.
BACK PATIO: 104 S.F.

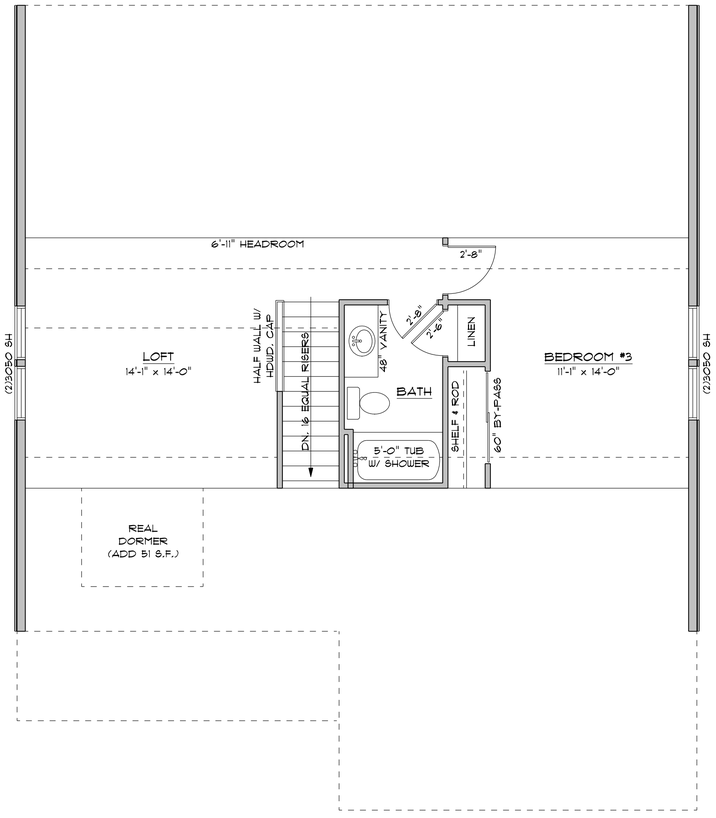

UPPER FLOOR PLAN

SCALE: 1/4" = 1'-0" 532 SQ. FT.

LANDED GENTRY
HOMES AND COMMUNITIES

WOODSIDE LOT 1

FLOOR PLAN

JOB NO:	WOODSIDE LOT 1
DESIGNED:	LG
DRAWN:	JR
DATE:	11/01/2016
SHEET	A-3.1

WA